Permit #F00021908

FilmL.A., Inc.
1201 W. 5th Street, Suite T-800
Los Angeles, CA 90017
t: (213)977-8600 - f: (213)977-8601
www.filmla.com

Summary Information

Permit No: F00021908 **Type of Permit:** FILMING **Release Date:** 11/10/2009

Production Company CBS CORPORATION

Insured Company Name CBS CORPORATION
Contact Phone No. 1 212-975-4321
Contact Phone No. 2
Fax
Address 4024 RADFORD AVE
STUDIO CITY, California 91608

Production Title MEDIUM

Type of Production TV Drama

Producer Debbie Cass

Director Aaron Lipstadt

1st AD Jeffrey Ellis

Production Manager None None

FilmL.A. Coordinator Hans Groszkruger

Location Manager Kevin Funston
Primary Phone Office - 310-727-2121
Secondary Phone Mobile - 213-300-2236

Location Assistant JP O'Connor
Primary Phone Mobile - 323-251-1091
Secondary Phone

Fees

Notification Charge	$0.00
LA COUNTY FIRE REVIEW	$104.00
LA COUNTY - ROAD USE FEE	$299.00
LA COUNTY ROAD APPLICATION FEE	$51.00
PALMDALE APPLICATION FEE	$150.00
PALMDALE PER LOCATION FEE	$50.00
PALMDALE TRAFFIC PLAN CHECK FEE	$263.00

Total Permit Fee $917.00

Number of Locations 8

NOT A PERMIT

Permit #F00021908

FilmL.A., Inc.
1201 W. 5th Street, Suite T-800
Los Angeles, CA 90017
t: (213)977-8600 - f: (213)977-8601
www.filmla.com

Summary Information — Location

Permit Number F00021908
Production Company CBS CORPORATION
Insured Company CBS CORPORATION
Production Title MEDIUM

Location Manager Kevin Funston
Primary Phone Office - 310-727-2121
Secondary Phone Mobile - 213-300-2236

Location Address Sierra Hwy, Avenue R - Avenue S, Palmdale, CA, 93550

Location Names

Location Type Road

Location Description

Film Dates 11/11/2009 - 11/11/2009 05:00 - 19:00

Strike Dates 11/12/2009 - 11/12/2009 07:00 - 17:00

Open or Closed to the Public Open

Generic Conditions
Must contact local sheriff's department 1/2 hour prior to any gunfire or special effects.
Must Maintain 5' Clearance on Sidewalks/Walkways
Must maintain local/emergency access
No steps from trailers, trucks or motorhomes may be facing road
Traffic control must be done in accordance w/MUTCD
Traffic Officers Required

Please see attached documents
sierra highway closure medium.pdf
Paramount, Duffy Taylor.pdf

Equipment on Location

Type	Quantity
5 or 10 ton trucks	4
Cast/Crew vehicles	60
Condors	1
Cube Trucks	4
Generator	1
Motor Homes	4
Picture vehicles	6
Semi Trucks	2
Stakebed Trucks	3
Vans	4

Personnel on Location

Type	Quantity
Cast	5
Crew	60
Extras	5
Sheriff/CHP	2

Filming Activities Drive ups & away; Equipment on sidewalk, in curb lane & across street; Exterior Dialogue; Intermittent pedestrian control; Intermittent traffic control - 2 minutes standard; Condor with camera in street; Crash aftermath scene with already wrecked car on road;

Special Effects: F/X Permit #

Type	No. Times Per Day	No. Takes Per Take
Fire Bars	6 - 10	6 - 10
Smoke effects	6 - 10	6 - 10

Description of F/X Scene:

Jurisdiction **Political:** City of Palmdale **Police:** California Highway Patrol **Fire:** Los Angeles County

NOT A PERMIT

FilmL.A., Inc.
1201 W. 5th Street, Suite T-800
Los Angeles, CA 90017
t: (213)977-8600 - f: (213)977-8601
www.filmla.com

Summary Information — Location

Permit Number	F00021908	**Location Manager**	Kevin Funston
Production Company	CBS CORPORATION	Primary Phone	Office - 310-727-2121
Insured Company	CBS CORPORATION	Secondary Phone	Mobile - 213-300-2236
Production Title	MEDIUM		

Location Notes

Coordinator Note FIRE NUMBER: 09-2170-37 FSA AND 2500 GALLON WATER TRUCK REQUIRED

Parking

Base Camp
Location Type : Location
Street :

Crew Parking
Location Type : Private Parking Lot
Street :

Lane / Full Closure Full closure of Sierra Hwy, Avenue R - Avenue S

Approximate Footage 0 - 300

Date(s) 11/11/2009 to 11/11/2009 **Time(s)** 05:00 to 19:00

NOT A PERMIT

Permit #F00021908

FilmL.A., Inc.
1201 W. 5th Street, Suite T-800
Los Angeles, CA 90017
t: (213)977-8600 - f: (213)977-8601
www.filmla.com

Summary Information — Location

Permit Number F00021908
Production Company CBS CORPORATION
Insured Company CBS CORPORATION
Production Title MEDIUM

Location Manager Kevin Funston
Primary Phone Office - 310-727-2121
Secondary Phone Mobile - 213-300-2236

Location Address Avenue R, Avenue S, 20th St E., 14 Fwy inclusive, Palmdale, CA, 93550

Location Names

Location Type Driving grid

Location Description

Film Dates 11/11/2009 - 11/11/2009 05:00 - 19:00

Open or Closed to the Public Open

Generic Conditions
All Vehicles must be parked legally.
No Cast and Crew parking on areas streets.
No steps from trailers, trucks or motorhomes may be facing road
Traffic control must be done in accordance w/MUTCD
Traffic Officers Required

Equipment on Location

Type	Quantity
Picture vehicles	2
Vans	2

Personnel on Location

Type	Quantity
Cast	2
Crew	10
Sheriff/CHP	2

Filming Activities Camera in car; Car-to-Car; Drive by; Drive ups & away; Driving shots; Equipment on sidewalk, in curb lane & across street; Intermittent pedestrian control; Intermittent traffic control - 2 minutes standard;

Jurisdiction **Political:** City of Palmdale **Police:** California Highway Patrol **Fire:** Los Angeles County

Location Notes

Coordinator Note **EXCLUDING STATE HIGHWAYS**

Coordinator Note FIRE NUMBER: 09-2170-37 FSA AND 2500 GALLON WATER TRUCK REQUIRED

Parking

Base Camp
Location Type : Location
Street :

Crew Parking
Location Type : Private Parking Lot
Street :

NOT A PERMIT

Permit #F00021908

FilmL.A., Inc.
1201 W. 5th Street, Suite T-800
Los Angeles, CA 90017
t: (213)977-8600 - f: (213)977-8601
www.filmla.com

Summary Information — Location

Permit Number F00021908
Production Company CBS CORPORATION
Insured Company CBS CORPORATION
Production Title MEDIUM

Location Manager Kevin Funston
Primary Phone Office - 310-727-2121
Secondary Phone Mobile - 213-300-2236

Location Address Antelope Woods RD, Crown Valley Rd west to end, Acton, CA, 93510

Location Names

Location Type Road

Location Description

Film Dates 11/11/2009 - 11/11/2009 04:00 - 20:00

Open or Closed to the Public Closed

Generic Conditions
All Vehicles must be parked legally.
No Cast and Crew parking on areas streets.
No interference with vehicular or pedestrian traffic
No steps from trailers, trucks or motorhomes may be facing road
Traffic control must be done in accordance w/MUTCD
Traffic Officers Required

Equipment on Location

Type	Quantity
Picture vehicles	2
Vans	2

Personnel on Location

Type	Quantity
Cast	2
Crew	10

Filming Activities THIS LOCATION IS FOR CREW PARKING ONLY;

Jurisdiction **Political:** Los Angeles County - Supervisor District 5 **Police:** Los Angeles County Sheriff **Fire:** Los Angeles County

Location Notes

Coordinator Note CREW PARKING ONLY. NO FILMING AT THIS LOCATION

Coordinator Note FIRE NUMBER: 09-2170-37 FSA AND 2500 GALLON WATER TRUCK REQUIRED

Parking

Base Camp
Location Type : Location
Street :

Crew Parking
Location Type : Private Parking Lot
Street :

NOT A PERMIT

Permit #F00021908

FilmL.A., Inc.
1201 W. 5th Street, Suite T-800
Los Angeles, CA 90017
t: (213)977-8600 - f: (213)977-8601
www.filmla.com

Summary Information — Location

Permit Number F00021908
Production Company CBS CORPORATION
Insured Company CBS CORPORATION
Production Title MEDIUM

Location Manager Kevin Funston
Primary Phone Office - 310-727-2121
Secondary Phone Mobile - 213-300-2236

Location Address AVENUE R8, 10TH ST E-SIERRA HWY, PALMDALE, CA, 93550

Location Names

Location Type Street

Location Description

Film Dates 11/11/2009 - 11/11/2009 05:00 - 19:00

Open or Closed to the Public Open

Generic Conditions
Must contact local sheriff's department 1/2 hour prior to any gunfire or special effects.
Must Maintain 5' Clearance on Sidewalks/Walkways
Must maintain local/emergency access
No steps from trailers, trucks or motorhomes may be facing road
Traffic control must be done in accordance w/MUTCD
Traffic Officers Required

Equipment on Location

Type	Quantity
5 or 10 ton trucks	4
Cast/Crew vehicles	60
Condors	1
Cube Trucks	4
Generator	1
Motor Homes	4
Picture vehicles	6
Semi Trucks	2
Stakebed Trucks	3
Vans	4

Personnel on Location

Type	Quantity
Cast	5
Crew	60
Extras	5
Sheriff/CHP	2

Filming Activities Drive ups & away; Equipment on sidewalk, in curb lane & across street; Exterior Dialogue; Intermittent pedestrian control; Intermittent traffic control - 2 minutes standard; staging equipment;

Special Effects: F/X Permit #

Type	No. Times Per Day	No. Takes Per Take
Fire Bars	6 - 10	6 - 10
Smoke effects	6 - 10	6 - 10

Description of F/X Scene:

Jurisdiction **Political:** City of Palmdale **Police:** California Highway Patrol **Fire:** Los Angeles County

Location Notes

Coordinator Note FIRE NUMBER: 09-2170-37 FSA AND 2500 GALLON WATER TRUCK REQUIRED

Parking

Base Camp
Location Type : Location

Crew Parking
Location Type : Private Parking Lot

NOT A PERMIT

Permit #F00021908

FilmL.A., Inc.
1201 W. 5th Street, Suite T-800
Los Angeles, CA 90017
t: (213)977-8600 - f: (213)977-8601
www.filmla.com

Summary Information

Location

Permit Number	F00021908	**Location Manager**	Kevin Funston
Production Company	CBS CORPORATION	Primary Phone	Office - 310-727-2121
Insured Company	CBS CORPORATION	Secondary Phone	Mobile - 213-300-2236
Production Title	MEDIUM		
	Street :		Street :

NOT A PERMIT

Permit #F00021908

FilmL.A., Inc.
1201 W. 5th Street, Suite T-800
Los Angeles, CA 90017
t: (213)977-8600 - f: (213)977-8601
www.filmla.com

Summary Information — Location

Permit Number F00021908
Production Company CBS CORPORATION
Insured Company CBS CORPORATION
Production Title MEDIUM

Location Manager Kevin Funston
Primary Phone Office - 310-727-2121
Secondary Phone Mobile - 213-300-2236

Location Address Sierra Hwy, Avenue R - Avenue S, Palmdale, CA, 93550

Location Names

Location Type Road

Location Description

Film Dates 11/18/2009 - 11/18/2009 05:00 - 19:00

Open or Closed to the Public Closed

Generic Conditions
Must contact local sheriff's department 1/2 hour prior to any gunfire or special effects.
Must Maintain 5' Clearance on Sidewalks/Walkways
Must maintain local/emergency access
No steps from trailers, trucks or motorhomes may be facing road
Traffic control must be done in accordance w/MUTCD
Traffic Officers Required

Please see attached document sierra highway closure medium.pdf

Equipment on Location

Type	Quantity
5 or 10 ton trucks	4
Cast/Crew vehicles	60
Condors	1
Cube Trucks	4
Generator	1
Motor Homes	4
Picture vehicles	6
Semi Trucks	2
Stakebed Trucks	3
Vans	4

Personnel on Location

Type	Quantity
Crew	30
Sheriff/CHP	2

Filming Activities Drive ups & away; Equipment on sidewalk, in curb lane & across street; Exterior Dialogue; Intermittent pedestrian control; Intermittent traffic control - 2 minutes standard; Condor with camera in street; Crash aftermath scene with already wrecked car on road;

Special Effects: F/X Permit #

Type	No. Times Per Day	No. Takes Per Take
Fire Bars	6 - 10	6 - 10
Smoke effects	6 - 10	6 - 10

Description of F/X Scene:

Jurisdiction **Political:** City of Palmdale **Police:** California Highway Patrol **Fire:** Los Angeles County

Location Notes

Coordinator Note FIRE NUMBER: 09-2170-37 FSA AND 2500 GALLON WATER TRUCK REQUIRED

NOT A PERMIT

FilmL.A., Inc.
1201 W. 5th Street, Suite T-800
Los Angeles, CA 90017
t: (213)977-8600 - f: (213)977-8601
www.filmla.com

Summary Information — Location

Permit Number	F00021908	**Location Manager**	Kevin Funston
Production Company	CBS CORPORATION	Primary Phone	Office - 310-727-2121
Insured Company	CBS CORPORATION	Secondary Phone	Mobile - 213-300-2236
Production Title	MEDIUM		

Coordinator Note ****SPLINTER UNIT****

Parking

Base Camp
Location Type : Location
Street :

Crew Parking
Location Type : Private Parking Lot
Street :

NOT A PERMIT

Permit #F00021908

FilmL.A., Inc.
1201 W. 5th Street, Suite T-800
Los Angeles, CA 90017
t: (213)977-8600 - f: (213)977-8601
www.filmla.com

Summary Information — Location

Permit Number F00021908
Production Company CBS CORPORATION
Insured Company CBS CORPORATION
Production Title MEDIUM

Location Manager Kevin Funston
Primary Phone Office - 310-727-2121
Secondary Phone Mobile - 213-300-2236

Location Address Avenue R, Avenue S, 20th St E., 14 Fwy inclusive, Palmdale, CA, 93550

Location Names

Location Type Driving grid

Location Description

Film Dates 11/18/2009 - 11/18/2009 05:00 - 19:00

Open or Closed to the Public Closed

Generic Conditions
All Vehicles must be parked legally.
No Cast and Crew parking on areas streets.
No steps from trailers, trucks or motorhomes may be facing road
Traffic control must be done in accordance w/MUTCD
Traffic Officers Required

Equipment on Location

Type	Quantity
Picture vehicles	2
Vans	2

Personnel on Location

Type	Quantity
Cast	2
Crew	10
Sheriff/CHP	2

Filming Activities Camera in car; Car-to-Car; Drive by; Drive ups & away; Driving shots; Equipment on sidewalk, in curb lane & across street; Intermittent pedestrian control; Intermittent traffic control - 2 minutes standard;

Jurisdiction **Political:** City of Palmdale **Police:** California Highway Patrol **Fire:** Los Angeles County

Location Notes

Coordinator Note **EXCLUDING STATE HIGHWAYS**

Coordinator Note FIRE NUMBER: 09-2170-37 FSA AND 2500 GALLON WATER TRUCK REQUIRED

Parking

Base Camp
Location Type : Location
Street :

Crew Parking
Location Type : Private Parking Lot
Street :

NOT A PERMIT

Permit #F00021908

FilmL.A., Inc.
1201 W. 5th Street, Suite T-800
Los Angeles, CA 90017
t: (213)977-8600 - f: (213)977-8601
www.filmla.com

Summary Information — Location

Location 7 of 8

Permit Number	F00021908	**Location Manager**	Kevin Funston
Production Company	CBS CORPORATION	Primary Phone	Office - 310-727-2121
Insured Company	CBS CORPORATION	Secondary Phone	Mobile - 213-300-2236
Production Title	MEDIUM		

Location Address Antelope Woods RD, Crown Valley Rd west to end, Acton, CA, 93510

Location Names

Location Type Road

Location Description

Film Dates 11/18/2009 - 11/18/2009 04:00 - 20:00

Open or Closed to the Public Closed

Generic Conditions
All Vehicles must be parked legally.
No Cast and Crew parking on areas streets.
No interference with vehicular or pedestrian traffic
No steps from trailers, trucks or motorhomes may be facing road
Traffic control must be done in accordance w/MUTCD
Traffic Officers Required

Equipment on Location

Type	Quantity
Picture vehicles	2
Vans	2

Personnel on Location

Type	Quantity
Cast	2
Crew	10

Filming Activities THIS LOCATION IS FOR CREW PARKING ONLY;

Jurisdiction **Political:** Los Angeles County - Supervisor District 5 **Police:** Los Angeles County Sheriff **Fire:** Los Angeles County

Location Notes

Coordinator Note CREW PARKING ONLY. NO FILMING AT THIS LOCATION

Coordinator Note FIRE NUMBER: 09-2170-37 FSA AND 2500 GALLON WATER TRUCK REQUIRED

Parking

Base Camp
Location Type : Location
Street :

Crew Parking
Location Type : Private Parking Lot
Street :

NOT A PERMIT

Permit #F00021908

FilmL.A., Inc.
1201 W. 5th Street, Suite T-800
Los Angeles, CA 90017
t: (213)977-8600 - f: (213)977-8601
www.filmla.com

Summary Information — Location

Permit Number F00021908
Production Company CBS CORPORATION
Insured Company CBS CORPORATION
Production Title MEDIUM

Location Manager Kevin Funston
Primary Phone Office - 310-727-2121
Secondary Phone Mobile - 213-300-2236

Location Address AVENUE R8, 10TH ST E-SIERRA HWY, PALMDALE, CA, 93550

Location Names

Location Type Street

Location Description

Film Dates 11/18/2009 - 11/18/2009 05:00 - 19:00

Open or Closed to the Public Closed

Generic Conditions
Must contact local sheriff's department 1/2 hour prior to any gunfire or special effects.
Must Maintain 5' Clearance on Sidewalks/Walkways
Must maintain local/emergency access
No steps from trailers, trucks or motorhomes may be facing road
Traffic control must be done in accordance w/MUTCD
Traffic Officers Required

Equipment on Location

Type	Quantity
5 or 10 ton trucks	4
Cast/Crew vehicles	60
Condors	1
Cube Trucks	4
Generator	1
Motor Homes	4
Picture vehicles	6
Semi Trucks	2
Stakebed Trucks	3
Vans	4

Personnel on Location

Type	Quantity
Crew	30
Sheriff/CHP	2

Filming Activities Drive ups & away; Equipment on sidewalk, in curb lane & across street; Exterior Dialogue; Intermittent pedestrian control; Intermittent traffic control - 2 minutes standard; staging equipment;

Special Effects: F/X Permit #

Type	No. Times Per Day	No. Takes Per Take
Fire Bars	6 - 10	6 - 10
Smoke effects	6 - 10	6 - 10

Description of F/X Scene:

Jurisdiction **Political:** City of Palmdale **Police:** California Highway Patrol **Fire:** Los Angeles County

Location Notes

Coordinator Note FIRE NUMBER: 09-2170-37 FSA AND 2500 GALLON WATER TRUCK REQUIRED

Coordinator Note ****SPLINTER UNIT****

NOT A PERMIT

FilmL.A., Inc.
1201 W. 5th Street, Suite T-800
Los Angeles, CA 90017
t: (213)977-8600 - f: (213)977-8601
www.filmla.com

Summary Information — Location

Permit Number	F00021908	**Location Manager**	Kevin Funston
Production Company	CBS CORPORATION	Primary Phone	Office - 310-727-2121
Insured Company	CBS CORPORATION	Secondary Phone	Mobile - 213-300-2236
Production Title	MEDIUM		

Parking

Base Camp
Location Type : Location
Street :

Crew Parking
Location Type : Private Parking Lot
Street :

NOT A PERMIT

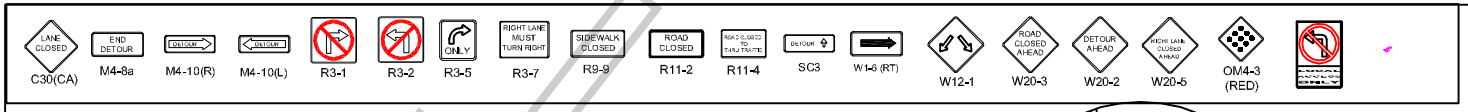

POSTED SPEED:

RED HILL AVE.: 40 MPH NORTH OF EDINGER

RED HILL AVE.: 45 MPH SOUTH OF EDINGER

TEMPORARY TRAFFIC CONTROL PLANS
FOR: CBS: MEDIUM
FILMING
CONTACT: JP O'CONNOR

LEGEND

- CONES
- TYPE II WITH SIGN
- FAS FLASHING ARROW SIGN
- WORK AREA
- DIRECTION OF TRAVEL
- TYPE III BARRICADE
- CHANGEABLE MESSAGE SIGN

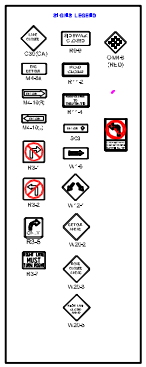

WORK ZONE TRAFFIC CONTROL PLAN GENERAL NOTES

1. DATE/TIME: 11-11-09 AT 05:00 HOURS TO 19:00 HOURS.
2. TRAFFIC SIHNING AND STRIPING SHALL CONFORM TO CALTRANS STANDARD PLANS SPECIFICATIONS AND CALIFORNIA MUTCD, ALL IN THE LATEST EDITION, UNLESS OTHERWISE INDICATED
3. PAINTING PROCEDURES FOR STRIPING SHALL CONFORM TO THE STANDARD SPECIFICATIONS FOR PUBLIC WORKS CONSTRUCTION LATEST REVISION.
4. ALL CONFLICTING STRIPING , MARKING AND LEGENDS SHALL BE REMOVED. ALL STRIPING THAT IS TO BE REMOVED SHALL HAVE THE PAVEMNET MARKERS PRIED OFF AND THE REMAINING STRIPING AND RESIDUE SHALL BE REMOVED BY WET SANDBLASTING METHOD. ALL MARKINGS AND LEGENDS THAT ARE TO REMOVED SHALL BE REMOVED BY WET SANDBLASTING METHOD IN A SQUARED OFF PATTERN TO REMOVE ANY EVIDENCE OF ITS ORIGINAL CONFIGURATION.
5. STRIPING SHALL BE CAT-TRACKED FOR THE TRAFFIC/TRANSPORTATION ENGINEER OR HIS DESIGNEE'S APPROVAL PRIOR TO FINAL INSTALLATION A MINIMUM OF FIVE WORKING DAYS MAY BE REQUIRED FOR THE TRAFFIC /TRANSPORTATION ENGINEER OR HIS DESIGNEE TO INVESTIGATE/APPROVE CAT-TRACKED SITE.
6. ALL EXISTING STRIPING WITHIN THE PROJECT LIMITS THAT IS TO REMAIN SHALL BE REPAINTED.
7. ALL POST SHALL BE 'UNISTRUT' SQUARE GALVANIZED STEEL WITH BREAKAWAY ANCHOR SLEEVES OR APPROVED EQUAL.
8. STRIPING AND SIGNING IS TO BE DONE BY THE CONTRACTOR AND IS SUBJET TO APPROVAL BY THE CITY OF PALMDALE TRAFFIC/TRANSPOETATION ENGINEER OR HIS DESIGNEE.
9. ALL TRAFFIC SIGNS SHALL BE PER CALTRANS SIGN SPECIFICATIONS EXCEPT THAT ALL SIGNS SHALL BE 0.19 INCH ALUMINUM WITH TYPE III (HI INTENSITY) SHEETING.
10. ANY PROPOSED SIGN INSTALLATION OCCURING WITHIN 20 FEET OF THE A STREET LIGHT STANDARD SHALL BE INSTALLED ON THE STREET LIGHT STANDARD WHENEVER POSSIBLE.
11. THE CITY OF PALMDALE APPROVAL IS ONLY APPLICABLE WITHIN THE CITY JURISDICTION. THE APPLICANT/CONTRACTOR IS RESPONSIBLE FOR COORDINATING OTHER AGENCIES APPROVALS.

TRAFFIC CONTROL NOTES

1. ALL TRAFFIC CONTROL DEVICES SHALL BE ILLUMINATED OR REFLECTORIZED FRO NIGHTTIME USE.
2. THE CONTRACTOR SHALL MAINTAIN THE CONSTRUCTION ZONE ON A 24-HOUR BASIS.
3. ALL TEMPORARY MARKINGS AND STRIPING SHALL BE PAINT OR TEMPORARY TAPE, AT THE TRAFFIC/TRANSPORTATION ENGINEER'S DISCRETION, AND SHALL BE REMOVED BY THE CONTRACTORS AT THE END OF THE TRAFFIC CONTRAL PROJECT.
4. ALL TEMPORARY TRAFFIC CONTROL DEVICES SHALL BE SANDBAGGED IN PLACE OR DOUBLE -BASED FOR PROTECTION AGAINST THE WIND.
5. ALL SIGNS, DELINEATORS, BARRICADES, ETC. SHALL CONFORM TO THE CALIFORNIA MUTCD, LATEST EDITION.
6. THE CITY ENGINEERING DIVISION RESERVES THE RIGHT TO OBSERVE THE TRAFFIC CONTROL OPERATIONS AND TO MAKE ANY NESESARY CHANGES, ANY DIRECTED CHANGES SHALL SUPERSEDE THESE PLANS AND SHALL BE IMPLEMENTED AT THE SOLE EXPENSE OF THE CONTRACTOR.
7. ALL TRAFFIC CONTROL SIGNS INSTALLED IN SIDEWALK ARES SHALL EITHER BE SECURE TO AN EXISTING STREET LIGHT STANDARD OR PLACE ON A SEPARATE POST WITH A MINIMUM 7' CLEAANCE TO THE BOTTOM OF THE SIGN.
8. ALL ADVANCE WARNING SIGNS SHALL BE 48"x48" MINIMUM ON HIGHWAYS WITH APPROACH SPEEDS OF 45 MPH OR MORE.
9. DELINEATORS SHALL BE SAPCED AT 20' O.C. WITHIN 300' OF AN INTERSECTION.
10. CONTACT CITY OF PALMDALE TRAFFIC SIGNAL SECTION 267-5333 THREE WORKING DAYS PRIOR TO IMPLEMENTING TRAFFIC CONTROL PLAN EFFECTING SIGNAL OPERATION.
11. ALL CONFLICTING SIGNS SHALL BE COVERED DURING CONSTRUCTION. COVERS SHALL BE REMOVED AT COMPLETION OF CONSTRUCTION.
12. ACCESS TO EXISTING BUSINESSES AND RESIDENCES SHALL BE APPROVED.
13. HOURS OF CONSTRUCTION ARE TO BE 7:00AM TO 7:00 PM UNLESS APPROVED BY THE CITY ENGINEER AND COORDINATED WITH THE CITY INSPECTOR.
14. TRAFFIC CONTROL SIGNS ON PORTABLE SIGN SUPPORTS SHALL NOT BLOCK ACCESS IN THE TRAVELED WAY.

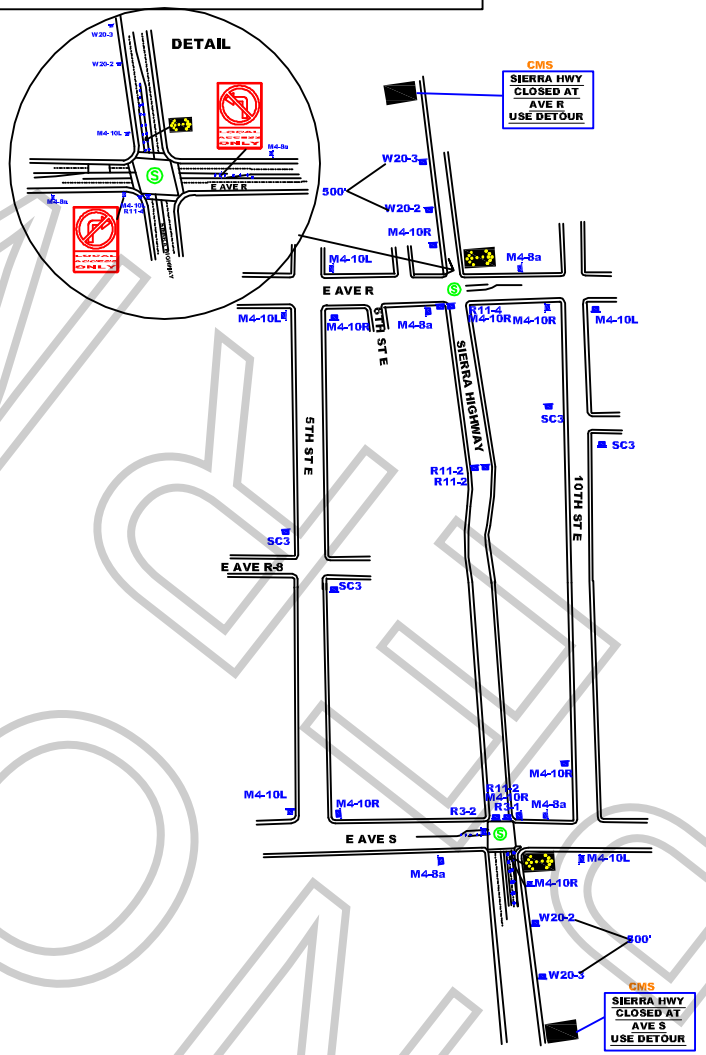

CHANGEABLE MESSAGE SIGN	(2)
TYPE III BARRICADE	(18)
FLASHING ARROW SIGN	(2)
C30 LANE CLOSED	(6)
M4-8a END DETOUR	(2)
M4-10R DETOUR RIGHT	(5)
M4-10L DETOUR LEFT	(7)
OM4-3 TYPE N MARKER - RED (T3)	(4)
R1 STOP	(4)
R3-1 NO RIGHT TURN	(2)
R3-2 NO LEFT TURN	(2)
R3-5 RIGHT LANE MUST TURN RT	(1)
R3-7 RIGHT TURN ONLY	(1)
R9-9 SIDEWALK CLOSED	(4)
R11-2 ROAD CLOSED (T3)	(7)
R11-4 ROAD CLSD TO THRU TRAFFIC	(1)
SC3 DETOUR STRAIGHT	(11)
W12-1 "V" TAPER ARROW	(2)
W20-1 ROAD WORK AHEAD	(3)
W20-2 DETOUR AHEAD	(2)
W20-3 ROAD CLOSED AHEAD	(3)

JCL BARRIDADE COMPANY,
2334 E. EIGHTH ST., CA 90021
Ph: (213) 622-9775 * Fax: (213) 622-9790
CA Lic # 805357
TRAFFIC PLAN BY: ISMAEL RODRIGUZ

Traffic control plan is drawn per MUTCD & 2006 Work Area Traffic Control Handbook

TRAFFIC CONTROL FOR:

CBS
"MEDIUM"

PROJECT LOCATION:

SIERRA HWY
FROM AVE R TO AVE S
CITY OF PALMDALE, CALIFORNIA

CONTACT

JP O'CONNOR
MOBILE # 323.251.1091

Project	Sheet
Date	1 OF 1
Scale: N.T.S.	

Permit #E00021908

FILMING ONLY

Permit #F00021908

Appointment of Pacific Production Services As Authorized Agent and Representative

I certify that I am a representative of Paramount ("Principal") and am authorized to enter into binding contractual agreements on its behalf. I further certify that I am authorized by Principal to appoint other representatives and agents for Principal and to give such representatives and agents authority to enter into and bind Principal to agreements relating to the issuance of and compliance with location film (e.g. theatrical, television, commercial and other motion. picture filming) and still photographic permits, including the permits themselves and any riders to such permits. Acting on behalf of Principal in my capacity as its authorized representative, I appoint Pacific Production Services and it employees and agents ("PPS") as Principal's authorized representatives and agents to apply for location film (e.g. theatrical, television, commercial and other motion. picture filming) and still photographic permits on behalf of Principal through FilmLA, Inc. for any city, county or through any other jurisdictions where FilmLA, Inc. operates, to negotiate, discuss, accept, modify, agree to and bind Principal to the terms and conditions of such permits (including all restrictions and/or community guidelines applicable to any such permit); and to execute such permits on behalf of Principal. Principal understands, acknowledges and agrees that it (and/or its insurer) remains responsible and liable for all obligations imposed by or incidental to any permit or rider issued to Principal signed by any employee or agent of (including any coordinator, runner or messenger used by) PPS. Principal further agrees to comply with the terms and conditions of any such permits and hereby appoints PPS as an authorized representative to facilitate compliance with such terms and conditions following issuance of any such permits and to enter into agreements for Principal with respect thereto. Any person, agency, entity, or organization (including FilmLA, Inc. and any city, county or other jurisdictions where FilmLA, Inc. operates) may rely upon this appointment and need not obtain further authorization for any act described herein. An original or faxed copy of this appointment shall be sufficient, and may be treated as an original for your purposes. The appointment may be revoked by Principal at any time in writing delivered to FilmLA, Inc., but in any case shall expire one (1) year from the date of execution set forth below.

I declare under penalty of perjury under the laws of the State of California that I am authorized to appoint PPS as agent for Principal, and based upon that authority I hereby appoint PPS as Principal's agent as set forth herein.

Date: _____

X Duffy Taylor

Representative's Signature

X Duffy Taylor

Representative's Name (Please Print)

X Location Mngr.

Representative's Title (Please Print)

Paramount

Name of Principal (i.e. company name) (Please Print)

5555 Melrose Ave

LA, CA 90038

Principal's Mailing Address (Please Print)

310-727-2121

Principal's Phone Number (Please Print)

Pacific Production Services
Eric Nichols, President
6513 Hollywood Blvd, Suite 214
Hollywood, CA. 90028
Ph. 323-465-9179 Fx. 323-465-9869

NOT A PERMIT

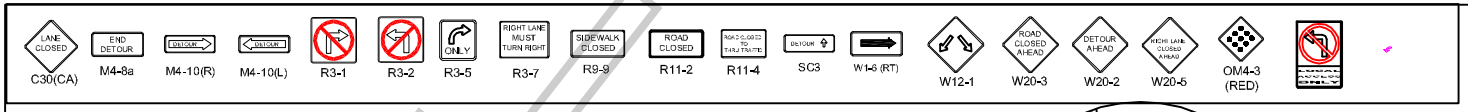

POSTED SPEED:

RED HILL AVE.: 40 MPH NORTH OF EDINGER

RED HILL AVE.: 45 MPH SOUTH OF EDINGER

TEMPORARY TRAFFIC CONTROL PLANS
FOR: CBS: MEDIUM
FILMING
CONTACT: JP O'CONNOR

LEGEND

- CONES
- TYPE II WITH SIGN
- FAS FLASHING ARROW SIGN
- WORK AREA
- DIRECTION OF TRAVEL
- TYPE III BARRICADE
- CHANGEABLE MESSAGE SIGN

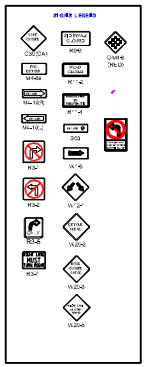

WORK ZONE TRAFFIC CONTROL PLAN GENERAL NOTES

1. DATE/TIME: 11-11-09 AT 05:00 HOURS TO 19:00 HOURS.
2. TRAFFIC SIHNING AND STRIPING SHALL CONFORM TO CALTRANS STANDARD PLANS SPECIFICATIONS AND CALIFORNIA MUTCD, ALL IN THE LATEST EDITION, UNLESS OTHERWISE INDICATED
3. PAINTING PROCEDURES FOR STRIPING SHALL CONFORM TO THE STANDARD SPECIFICATIONS FOR PUBLIC WORKS CONSTRUCTION LATEST REVISION.
4. ALL CONFLICTING STRIPING , MARKING AND LEGENDS SHALL BE REMOVED. ALL STRIPING THAT IS TO BE REMOVED SHALL HAVE THE PAVEMNET MARKERS PRIED OFF AND THE REMAINING STRIPING AND RESIDUE SHALL BE REMOVED BY WET SANDBLASTING METHOD. ALL MARKINGS AND LEGENDS THAT ARE TO REMOVED SHALL BE REMOVED BY WET SANDBLASTING METHOD IN A SQUARED OFF PATTERN TO REMOVE ANY EVIDENCE OF ITS ORIGINAL CONFIGURATION.
5. STRIPING SHALL BE CAT-TRACKED FOR THE TRAFFIC/TRANSPORTATION ENGINEER OR HIS DESIGNEE'S APPROVAL PRIOR TO FINAL INSTALLATION A MINIMUM OF FIVE WORKING DAYS MAY BE REQUIRED FOR THE TRAFFIC /TRANSPORTATION ENGINEER OR HIS DESIGNEE TO INVESTIGATE/APPROVE CAT-TRACKED SITE.
6. ALL EXISTING STRIPING WITHIN THE PROJECT LIMITS THAT IS TO REMAIN SHALL BE REPAINTED.
7. ALL POST SHALL BE 'UNISTRUT' SQUARE GALVANIZED STEEL WITH BREAKAWAY ANCHOR SLEEVES OR APPROVED EQUAL.
8. STRIPING AND SIGNING IS TO BE DONE BY THE CONTRACTOR AND IS SUBJET TO APPROVAL BY THE CITY OF PALMDALE TRAFFIC/TRANSPOETATION ENGINEER OR HIS DESIGNEE.
9. ALL TRAFFIC SIGNS SHALL BE PER CALTRANS SIGN SPECIFICATIONS EXCEPT THAT ALL SIGNS SHALL BE 0.19 INCH ALUMINUM WITH TYPE III (HI INTENSITY) SHEETING.
10. ANY PROPOSED SIGN INSTALLATION OCCURING WITHIN 20 FEET OF THE A STREET LIGHT STANDARD SHALL BE INSTALLED ON THE STREET LIGHT STANDARD WHENEVER POSSIBLE.
11. THE CITY OF PALMDALE APPROVAL IS ONLY APPLICABLE WITHIN THE CITY JURISDICTION. THE APPLICANT/CONTRACTOR IS RESPONSIBLE FOR COORDINATING OTHER AGENCIES APPROVALS.

TRAFFIC CONTROL NOTES

1. ALL TRAFFIC CONTROL DEVICES SHALL BE ILLUMINATED OR REFLECTORIZED FRO NIGHTTIME USE.
2. THE CONTRACTOR SHALL MAINTAIN THE CONSTRUCTION ZONE ON A 24-HOUR BASIS.
3. ALL TEMPORARY MARKINGS AND STRIPING SHALL BE PAINT OR TEMPORARY TAPE, AT THE TRAFFIC/TRANSPORTATION ENGINEER'S DISCRETION, AND SHALL BE REMOVED BY THE CONTRACTORS AT THE END OF THE TRAFFIC CONTRAL PROJECT.
4. ALL TEMPORARY TRAFFIC CONTROL DEVICES SHALL BE SANDBAGGED IN PLACE OR DOUBLE -BASED FOR PROTECTION AGAINST THE WIND.
5. ALL SIGNS, DELINEATORS, BARRICADES, ETC. SHALL CONFORM TO THE CALIFORNIA MUTCD, LATEST EDITION.
6. THE CITY ENGINEERING DIVISION RESERVES THE RIGHT TO OBSERVE THE TRAFFIC CONTROL OPERATIONS AND TO MAKE ANY NESESARY CHANGES, ANY DIRECTED CHANGES SHALL SUPERSEDE THESE PLANS AND SHALL BE IMPLEMENTED AT THE SOLE EXPENSE OF THE CONTRACTOR.
7. ALL TRAFFIC CONTROL SIGNS INSTALLED IN SIDEWALK ARES SHALL EITHER BE SECURE TO AN EXISTING STREET LIGHT STANDARD OR PLACE ON A SEPARATE POST WITH A MINIMUM 7' CLEAANCE TO THE BOTTOM OF THE SIGN.
8. ALL ADVANCE WARNING SIGNS SHALL BE 48"x48" MINIMUM ON HIGHWAYS WITH APPROACH SPEEDS OF 45 MPH OR MORE.
9. DELINEATORS SHALL BE SAPCED AT 20' O.C. WITHIN 300' OF AN INTERSECTION.
10. CONTACT CITY OF PALMDALE TRAFFIC SIGNAL SECTION 267-5333 THREE WORKING DAYS PRIOR TO IMPLEMENTING TRAFFIC CONTROL PLAN EFFECTING SIGNAL OPERATION.
11. ALL CONFLICTING SIGNS SHALL BE COVERED DURING CONSTRUCTION. COVERS SHALL BE REMOVED AT COMPLETION OF CONSTRUCTION.
12. ACCESS TO EXISTING BUSINESSES AND RESIDENCES SHALL BE APPROVED.
13. HOURS OF CONSTRUCTION ARE TO BE 7:00AM TO 7:00 PM UNLESS APPROVED BY THE CITY ENGINEER AND COORDINATED WITH THE CITY INSPECTOR.
14. TRAFFIC CONTROL SIGNS ON PORTABLE SIGN SUPPORTS SHALL NOT BLOCK ACCESS IN THE TRAVELED WAY.

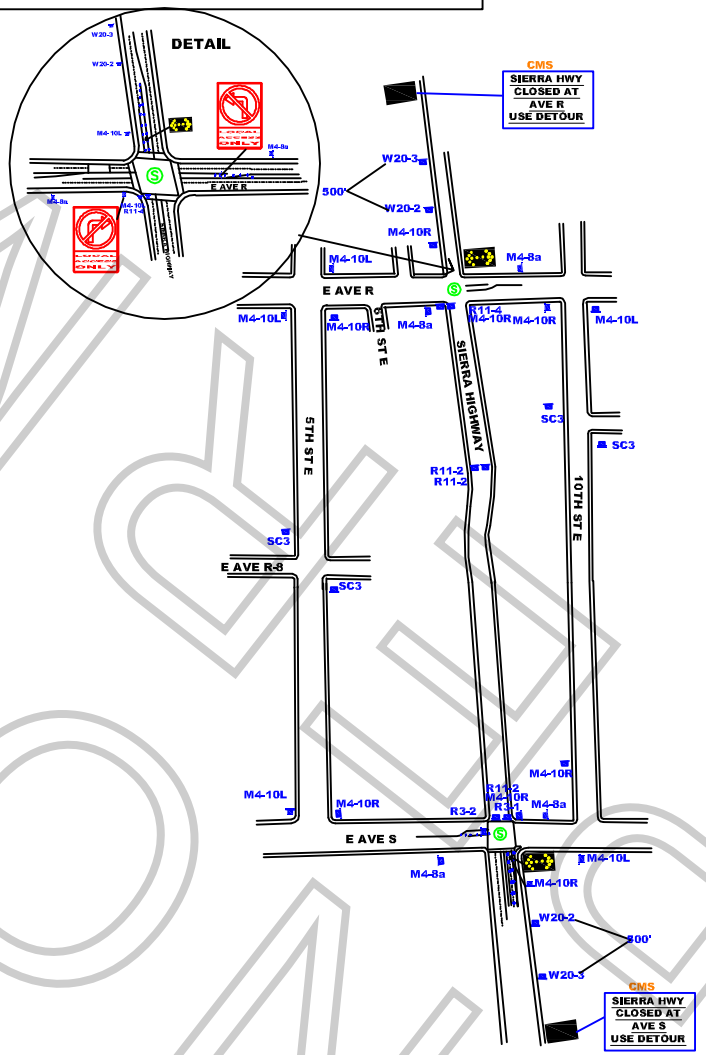

CHANGEABLE MESSAGE SIGN	(2)
TYPE III BARRICADE	(18)
FLASHING ARROW SIGN	(2)
C30 LANE CLOSED	(6)
M4-8a END DETOUR	(2)
M4-10R DETOUR RIGHT	(5)
M4-10L DETOUR LEFT	(7)
OM4-3 TYPE N MARKER - RED (T3)	(4)
R1 STOP	(4)
R3-1 NO RIGHT TURN	(2)
R3-2 NO LEFT TURN	(2)
R3-5 RIGHT LANE MUST TURN RT	(1)
R3-7 RIGHT TURN ONLY	(1)
R9-9 SIDEWALK CLOSED	(4)
R11-2 ROAD CLOSED (T3)	(7)
R11-4 ROAD CLSD TO THRU TRAFFIC	(1)
SC3 DETOUR STRAIGHT	(11)
W12-1 "V" TAPER ARROW	(2)
W20-1 ROAD WORK AHEAD	(3)
W20-2 DETOUR AHEAD	(2)
W20-3 ROAD CLOSED AHEAD	(3)

JCL BARRIDADE COMPANY,
2334 E. EIGHTH ST., CA 90021
Ph: (213) 622-9775 * Fax: (213) 622-9790
CA Lic # 805357
TRAFFIC PLAN BY: ISMAEL RODRIGUZ

Traffic control plan is drawn per MUTCD & 2006 Work Area Traffic Control Handbook

TRAFFIC CONTROL FOR:

CBS
"MEDIUM"

PROJECT LOCATION:

SIERRA HWY
FROM AVE R TO AVE S
CITY OF PALMDALE, CALIFORNIA

CONTACT

JP O'CONNOR
MOBILE # 323.251.1091

Project	Sheet
Date	1 OF 1
Scale: N.T.S.	

Permit #E00021908

FILMING ONLY